
300 LUX AVERAGE - 0.7 UNIFORMITY

Calculation Summary									
Description	**Avg**	**Max**	**Min**	**Min/Avg**	**Min/Max**	**Units**	**PtSpcLr**	**PtSpcTb**	**# Pts**
Pitch	323.02	426	226	0.70	0.53	Lux	3.5	3.5	98

UWLR = 0.008

Luminaire Schedule						
Symbol	**Qty**	**Label**	**Lum. Lumens**	**MF**	**Description**	**Filename**
	8	SL6-6A	85674	0.900	Sportslite 6, 600w LED 5000K Optic A Asymmetric Wide Beam	5SBS00601-A.ies

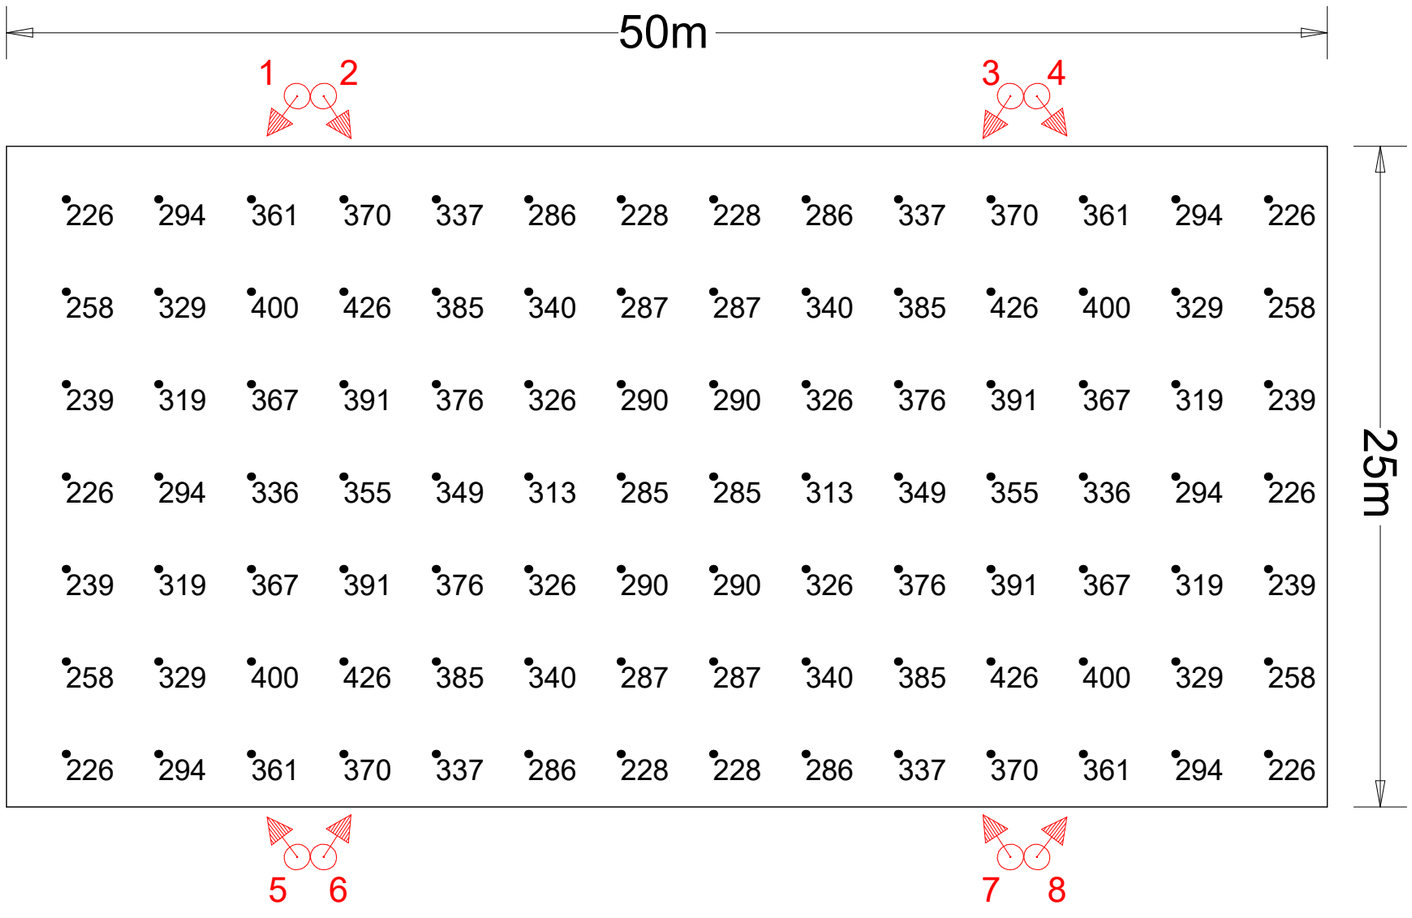

NOTE:
Actual results achieved may vary from predicted values due to normal deviation in luminaire installation, electrical supply, equipment tolerances, obstructions including poles, brackets and mounting arms, reflectances etc.

This design is for general guidance only & its use is subject to conditions (available on request).

Based On
Lumen Output at 20000 Hours,
Lumen Output per Lamp Manufacturers Data,
Spot Lamp Replacement,
Normal Environment,
Annual Cleaning,
Ground is Level.

VeeLite

Project:
STANDARD PITCH - 50m x 25m
4 X 8m POLES
CIBSE LG4 - Class II

Client:
Veelite

Project No:	Drawing No:	Drawn By:
XX-XX-XX	XX-XX-XX-XX	DS
Date:	**Scale:**	**REV NO:**
27/06/2025	As shown	-

50m x 25m, 300 lux - 4 x 8mP, 8xSL6-6A.AGI

Luminaire Location Summary						
LumNo	**Label**	**X**	**Y**	**Z**	**Orient**	**Tilt**
1	SL6-6A	11	26.9	8	233	19
2	SL6-6A	12	26.9	8	303	17
3	SL6-6A	38	26.9	8	237	17
4	SL6-6A	39	26.9	8	307	19
5	SL6-6A	11	-1.9	8	127	19
6	SL6-6A	12	-1.9	8	57	17
7	SL6-6A	38	-1.9	8	123	17
8	SL6-6A	39	-1.9	8	53	19
Total Quantity: 8						